Longdendale Children's Centre
Hollingworth

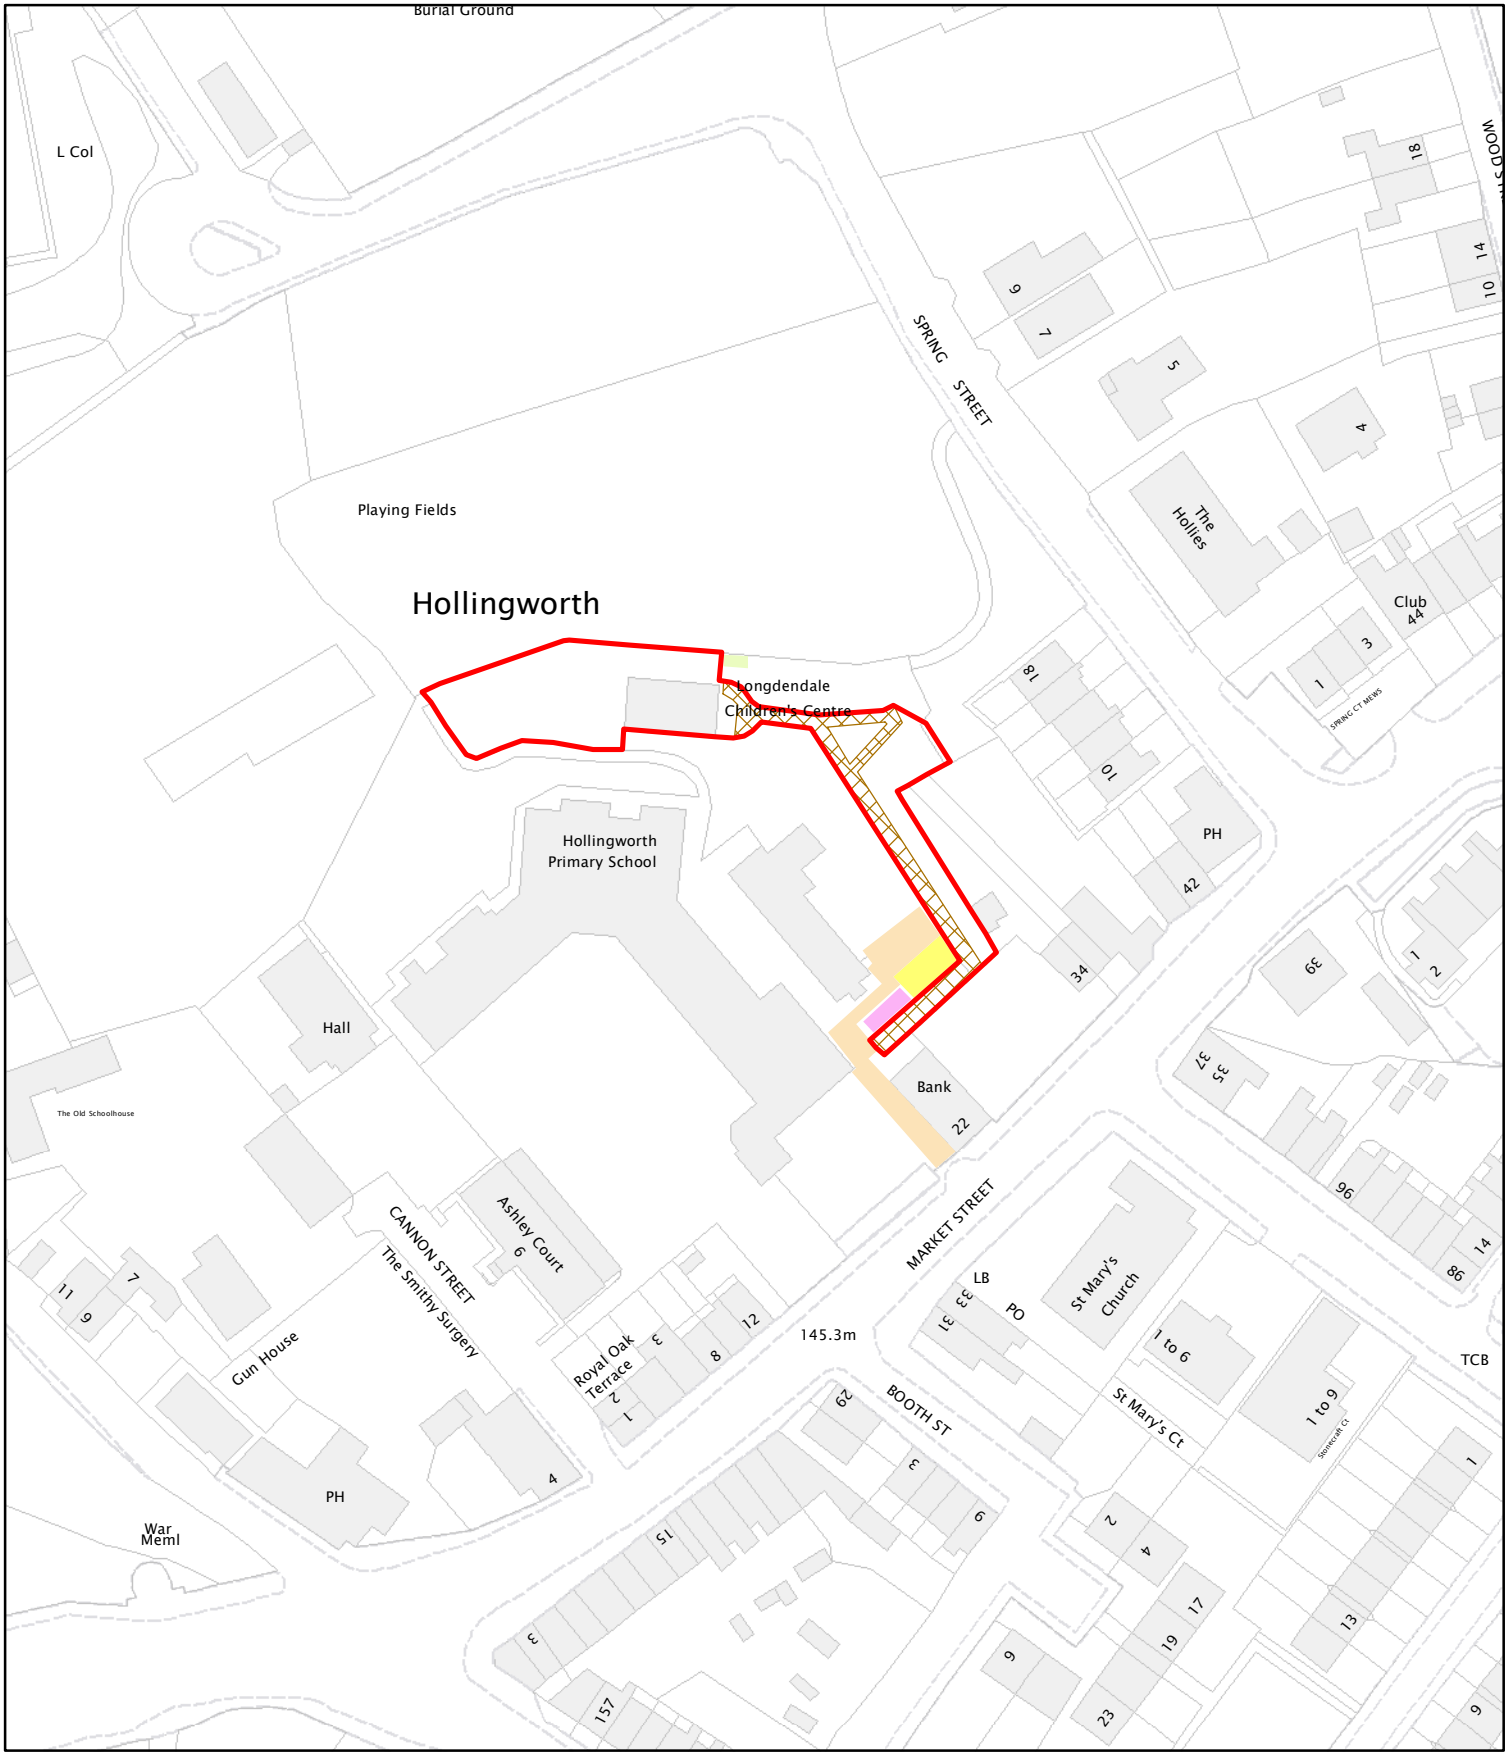

1:1,250

0 20 40 80 Meters

SK0096SW

Plan prepared by Bill Boaden 23/10/2015

© Crown copyright and database rights 2015
Ordnance Survey 100022697

Tameside Metropolitan Borough
Estates & Asset Management Unit
c/o Dukinfield Town Hall
King Street
Dukinfield
SK16 4LA